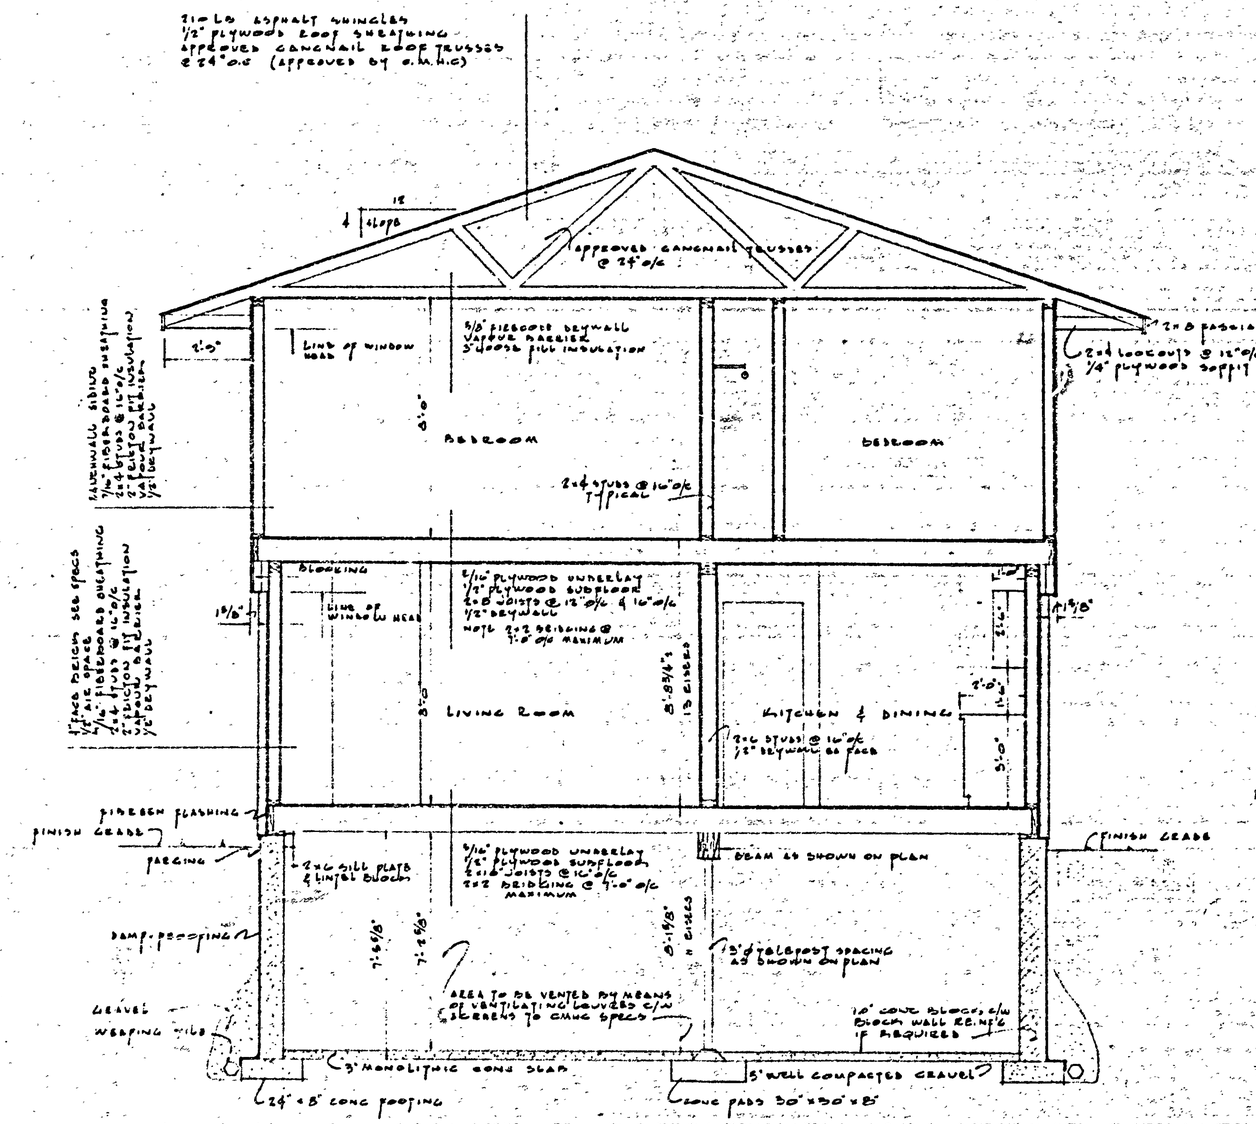

TYPICAL CROSS SECTION

SCALE 3/8" = 1'-0"

DATE	MARK	BY	REVISIONS

"BUILDERS FOR BETTER LIVING"

M3665-A03

HEAD OFFICE: PORT ARTHUR, ONTARIO

HEADWAY BUILDERS LIMITED

DRAWING TITLE

SEMI-DETACHED | TWO STOREY

SHEET TITLE

TYPICAL SECTIONS

SCALE	AS NOTED		
DRAWN	[illegible]	SHEET NO.	OF
CHECKED		DRAWING NO.	
DATE	SEPT 14-1967		